

Date: Monday, 4/24/2006 10:25:43 AM
 User: Kim Johnston

Process Sheet

Customer	: CU-DAR001 Dart Helicopters Services	Drawing Name	: RIGHT ARM WELDMENT
Job Number	: 26764		
Estimate Number	: 12113		
P.O. Number	: N/A	Part Number	: D335311
This Issue	: 4/24/2006 S.O. No. : N/A	Drawing Number	: D3353 REV.A
Prsht Rev.	: NC	Project Number	: N/A
First Issue	: N/A Type : MACHINED PARTS	Drawing Revision	: A
Previous Run	: N/A	Material	: N/A
Written By	: SEE COMMENT BELOW	Due Date	: 5/30/2006 Qty: 8 Um: Each
Checked & Approved By	: RJO 06.04.24		
Comment	: est rev. A 06.01.25 new issue EC		

Additional Product

Job Number:



Seq. #:	Machine Or Operation:	Description :
---------	-----------------------	---------------

1.0	M1010B1500X01500	MILD STEEL BAR 1.5 X 1.5
-----	------------------	--------------------------



Comment: Qty.: 0.2100 f(s)/Unit Total: 1.6800 f(s)
 1010-1025 BAR

AISI 1010-1025 Steel bar 1.50" x 1.50"

Batch: M16332

J.F. 06/05/21 8

2.0	BAND SAW	BAND SAW
-----	----------	----------



Comment: BAND SAW

Cut blanks 2.375" long

J.F. 06/05/21

8

3.0	HAAS1	HAAS CNC VERTICAL MACHINING #1
-----	-------	--------------------------------



Comment: HAAS CNC VERTICAL MACHINING #1

1-Machine as per Folio FA619 and Dwg D3353

2-Chamfer large hole manually per dwg D3353

2- Deburr

J.G

06/05/23

PTD

②

4.0	QC2	INSPECT PARTS AS THEY COME OFF MACHINE
-----	-----	--



Comment: INSPECT PARTS AS THEY COME OFF MACHINE

J.G

06/05/23

②

5.0	QC8	SECOND CHECK
-----	-----	--------------



Comment: SECOND CHECK

J.F. 06/05/25

②

Dart Aerospace Ltd

W/O:		WORK ORDER CHANGES					
DATE	STEP	PROCEDURE CHANGE	By	Date	Qty	Approval Chief Eng / Prod Mgr	Approval QC Inspector

Part No: _____ PAR #: _____ Fault Category: _____ NCR: Yes ☐ No ☒ DQA: Date: 06/05/28
 QA: N/C Closed: _____ Date: _____

NCR:		WORK ORDER NON-CONFORMANCE (NCR)						
DATE	STEP	Description of NC Section A	Corrective Action Section B			Verification Section C	Approval Chief Eng	Approval QC Inspector
			Initial Chief Eng	Action Description Chief Eng	Sign & Date			
06/05/24	3	part pulled out of vice and E-mill blew up into pieces. part is scrap		Make sure part is tight and cutter is sharp cut a new blank destroy other part & replace.	J.G. 06/05/24			06-05-24
06-05-24	3	Part not universal, Tit doesn't fit well inside the other parts. .005 to wide on Ø. CAN not correct		Scrap & replace.	J.G. 06/05/24			06-05-24

NOTE: Date & initial all entries

Date: Monday, 4/24/2006 10:25:43 AM
User: Kim Johnston

Process Sheet

Customer: CU-DAR001 Dart Helicopters Services

Drawing Name: RIGHT ARM WELDMENT

Job Number: 26764

Part Number: D335311

Job Number:



Seq. #:

Machine Or Operation:

Description :

6.0

PACKAGING 1

PACKAGING RESOURCE #1



Comment: PACKAGING RESOURCE #1

ST#28

AL 06/05/25

⑧

7.0

DC

DOCUMENT CONTROL



Comment: DOCUMENT CONTROL

Inspection Level 21

06/05/26

Job Completion



CU 06-05.26

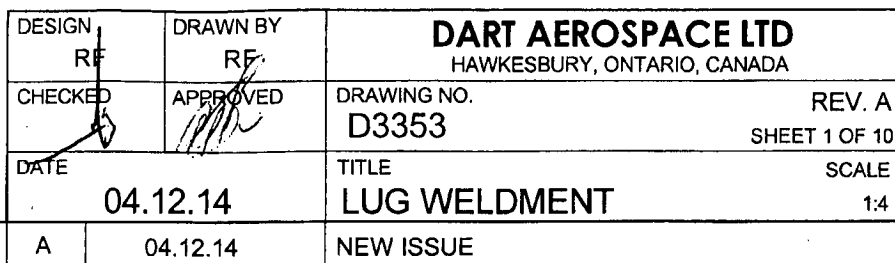
Dart Aerospace Ltd

W/O:		WORK ORDER CHANGES					
DATE	STEP	PROCEDURE CHANGE	By	Date	Qty	Approval Chief Eng / Prod Mgr	Approval QC Inspector

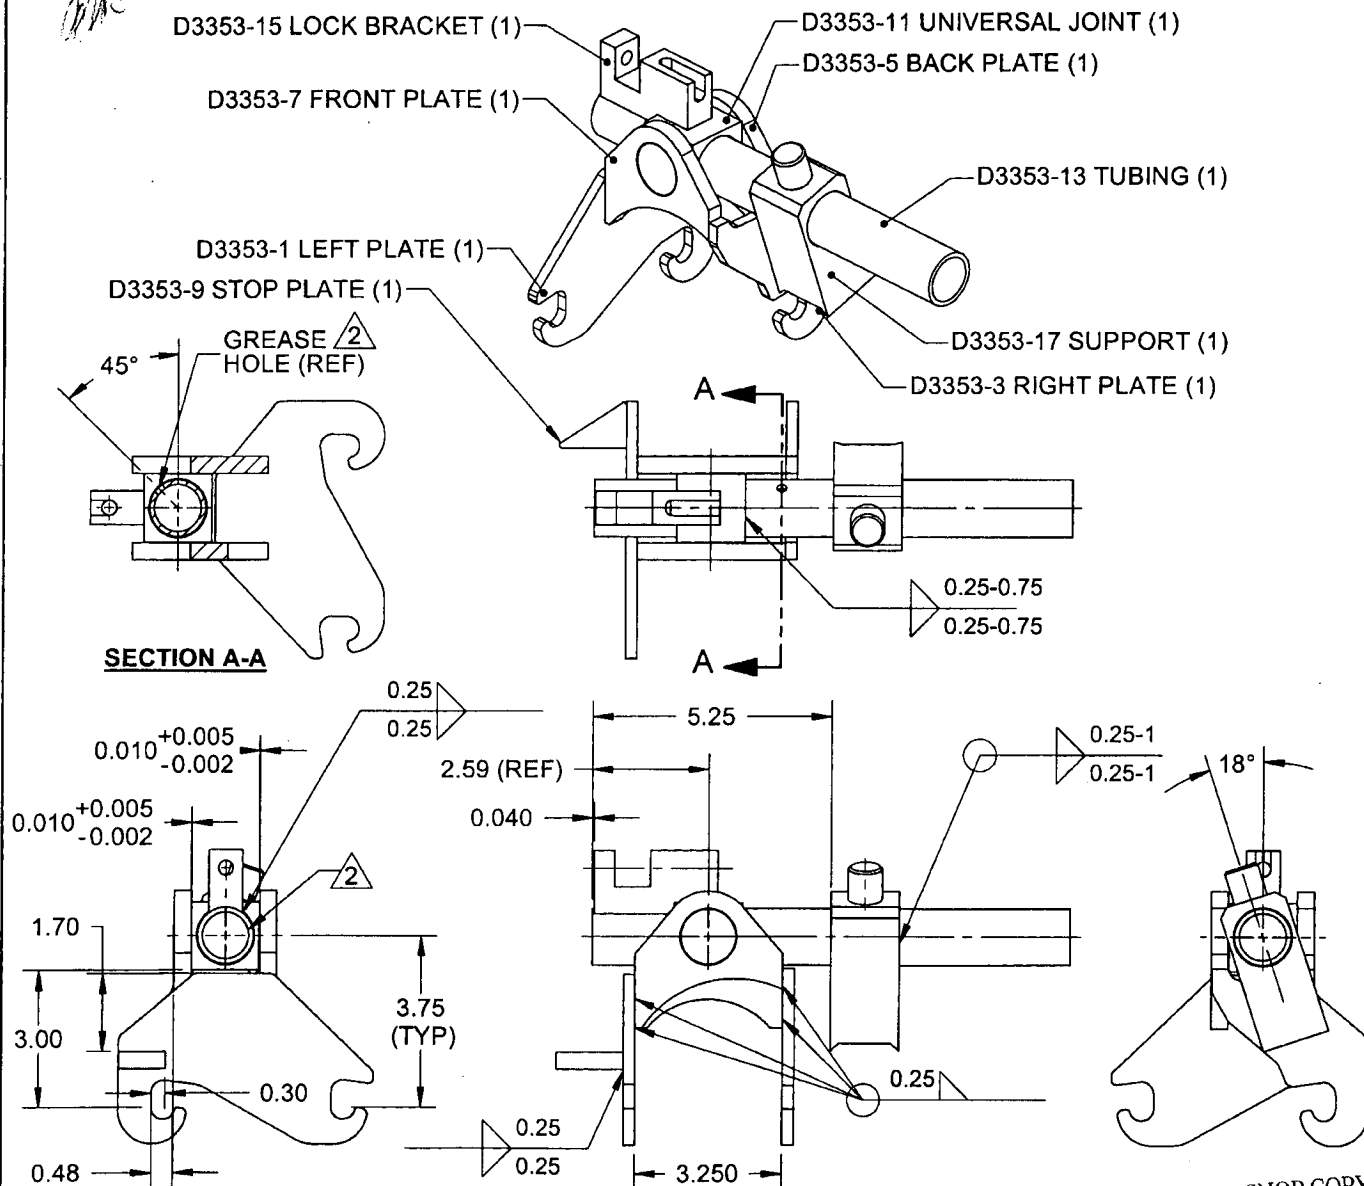
Part No: _____ PAR #: _____ Fault Category: _____ NCR: Yes No DQA: _____ Date: _____
 QA: N/C Closed: _____ Date: _____

NCR:		WORK ORDER NON-CONFORMANCE (NCR)						
DATE	STEP	Description of NC Section A	Corrective Action Section B			Verification Section C	Approval Chief Eng	Approval QC Inspector
			Initial Chief Eng	Action Description Chief Eng	Sign & Date			

NOTE: Date & initial all entries



RELEASED



NOTES:

- 1) WELD PER DART QSI 004
- 2) COVER INSIDE HOLES PRIOR PAINTING
- 3) FINISH: POWDER COAT PAINT FIRE RED (4.3.5.10) PER DART QSI 005 4.3
- 4) TOLERANCES ARE PER DART QSI 018 UNLESS OTHERWISE NOTED
- 5) ALL DIMENSIONS ARE IN INCHES
- 6) BREAK ALL SHARP EDGES 0.010 TO 0.020

SHOP COPY
RETURN TO
ENGINEERING
UNCONTROLLED COPY
SUBJECT TO AMENDMENT
WITHOUT NOTICE
WORK ORDER
86764

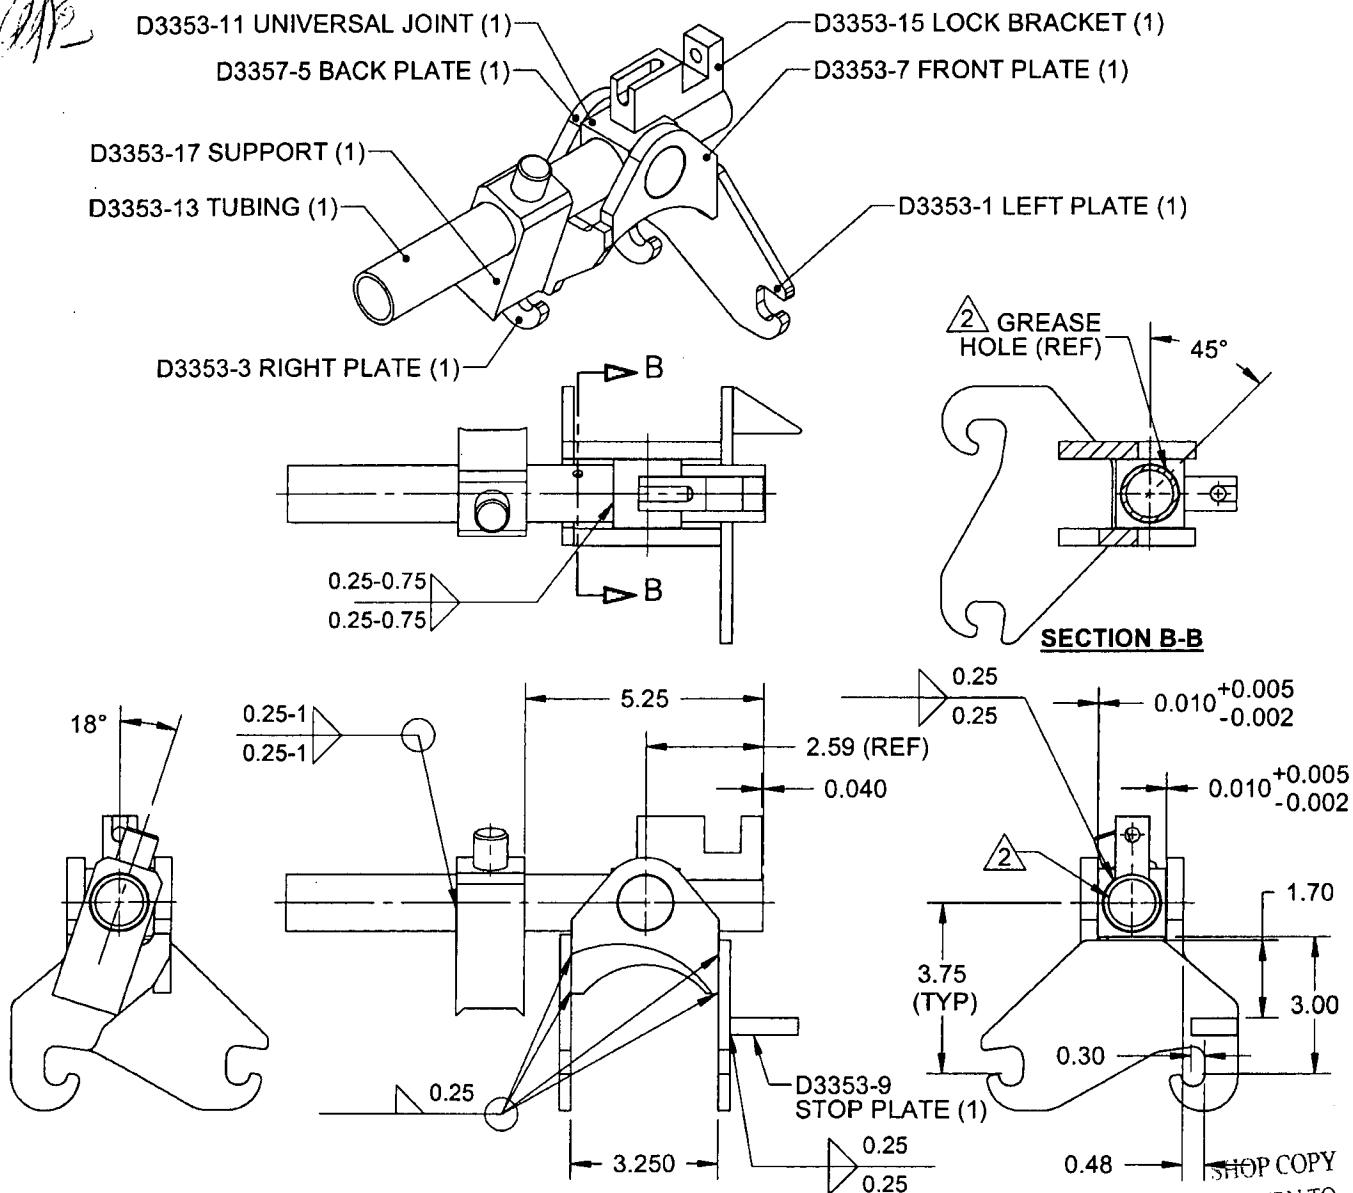
COPYRIGHT © 2004 BY DART AEROSPACE LTD.

THIS DOCUMENT IS PRIVATE AND CONFIDENTIAL AND IS SUPPLIED ON THE EXPRESS CONDITION THAT IT IS NOT TO BE USED FOR ANY PURPOSE OR COPIED OR COMMUNICATED TO ANY OTHER PERSON WITHOUT WRITTEN PERMISSION FROM DART AEROSPACE LTD.



DESIGN RF	DRAWN BY RF	DART AEROSPACE LTD HAWKESBURY, ONTARIO, CANADA	
CHECKED <i>[Signature]</i>	APPROVED <i>[Signature]</i>	DRAWING NO. D3353	REV. A SHEET 2 OF 10
DATE 04.12.14	TITLE LUG WELDMENT		SCALE 1:4

RELEASED
06/03/59



D3353-042 LUG WELDMENT

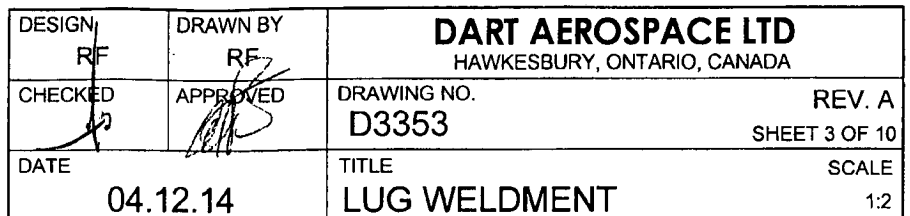
NOTES:

- 1) WELD PER DART QSI 004
- 2) COVER INSIDE HOLES PRIOR PAINTING
- 3) FINISH: POWDER COAT PAINT FIRE RED (4.3.5.10) PER DART QSI 005 4.3
- 4) TOLERANCES ARE PER DART QSI 018 UNLESS OTHERWISE NOTED
- 5) ALL DIMENSIONS ARE IN INCHES
- 6) BREAK ALL SHARP EDGES 0.010 TO 0.020

SHOP COPY
RETURN TO
ENGINEERING
UNCONTROLLED COPY
SUBJECT TO AMENDMENT
WITHOUT NOTICE
WORK ORDER
NO. **26764**

COPYRIGHT © 2004 BY DART AEROSPACE LTD.

THIS DOCUMENT IS PRIVATE AND CONFIDENTIAL AND IS SUPPLIED ON THE EXPRESS CONDITION THAT IT IS NOT TO BE USED FOR ANY PURPOSE OR COPIED OR COMMUNICATED TO ANY OTHER PERSON WITHOUT WRITTEN PERMISSION FROM DART AEROSPACE LTD.



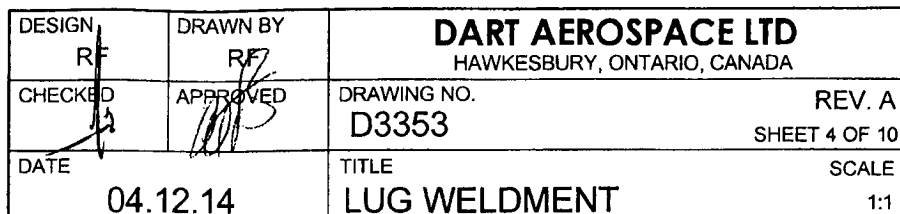
RELEASED
06/03/04



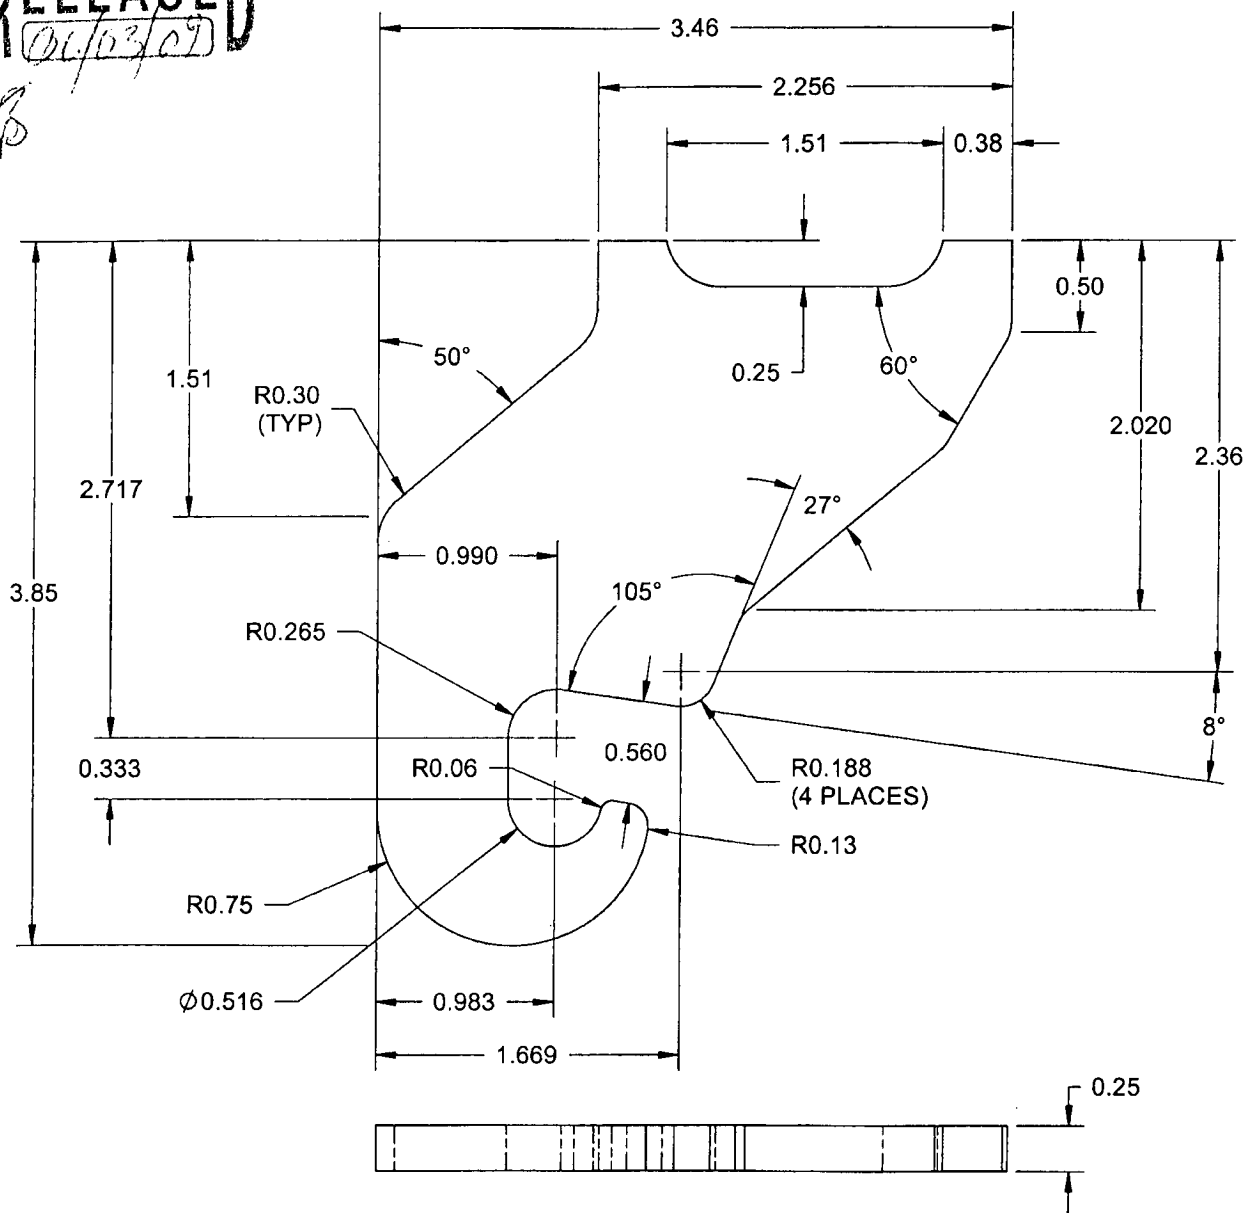
1) MATERIAL: AISI 1010-1025 OR ASTM A36/A366/A1008 OR CSA G40-21, 38W/44W/50W/60W/70W SERIES STEEL 3 GAUGE (0.250 THICK)
2) TOLERANCES ARE PER DART QSI 018 UNLESS OTHERWISE NOTED
3) ALL DIMENSIONS ARE IN INCHES
4) BREAK ALL SHARP EDGES 0.010 TO 0.020

WORK ORDER
NO. 26764

THIS DOCUMENT IS PRIVATE AND CONFIDENTIAL AND IS SUPPLIED ON THE EXPRESS CONDITION THAT IT IS NOT TO BE USED FOR ANY PURPOSE OR COPIED OR COMMUNICATED TO ANY OTHER PERSON WITHOUT WRITTEN PERMISSION FROM DART AEROSPACE LTD.



RELEASED
06/03/07



D3353-3 RIGHT PLATE

NOTES:

- 1) MATERIAL: AISI 1010-1025 OR ASTM A36/A366/A108 OR CSA G40.21, 38W/44W/50W/60W/70W SERIES STEEL 3 GAUGE (0.250 THICK)
- 2) TOLERANCES ARE PER DART QSI 018 UNLESS OTHERWISE NOTED
- 3) ALL DIMENSIONS ARE IN INCHES
- 4) BREAK ALL SHARP EDGES 0.010 TO 0.020

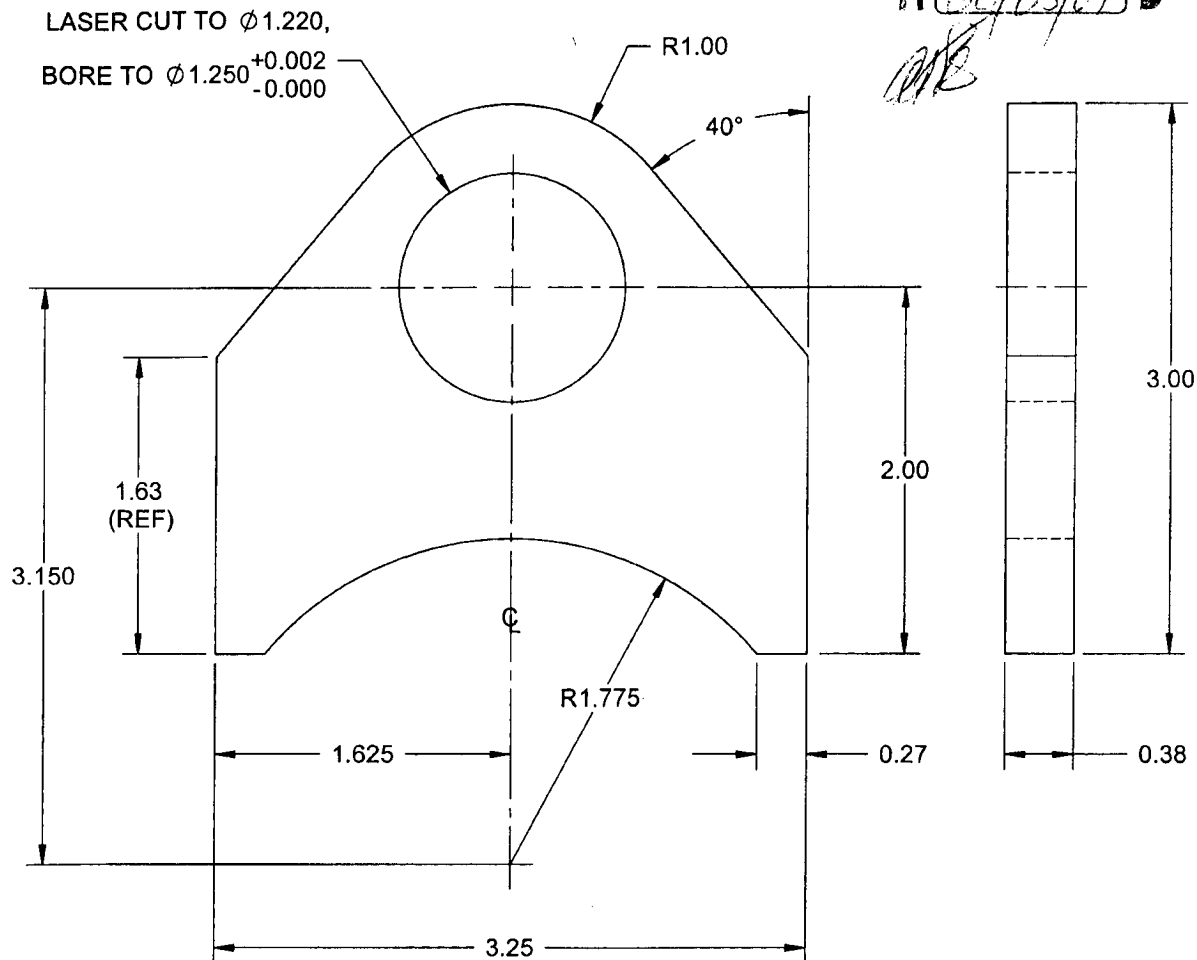
SHOP COPY
RETURN TO
ENGINEERING
UNCONTROLLED COPY
SUBJECT TO AMENDMENT
WITHOUT NOTICE
WORK ORDER
NO. 26764

COPYRIGHT © 2004 BY DART AEROSPACE LTD.

THIS DOCUMENT IS PRIVATE AND CONFIDENTIAL AND IS SUPPLIED ON THE EXPRESS CONDITION THAT IT IS NOT TO BE USED FOR ANY PURPOSE OR COPIED OR COMMUNICATED TO ANY OTHER PERSON WITHOUT WRITTEN PERMISSION FROM DART AEROSPACE LTD.

DART

DESIGN RF	DRAWN BY RF	DART AEROSPACE LTD HAWKESBURY, ONTARIO, CANADA	
CHECKED 13	APPROVED <i>[Signature]</i>	DRAWING NO. D3353	REV. A SHEET 5 OF 10
DATE 04.12.14	TITLE LUG WELDMENT		SCALE 1:1

**D3353-5 BACK PLATE****NOTES:**

- 1) MATERIAL: AISI 1010-1025 OR ASTM A36/A366/A108 OR CSA G40.21, 38W/44W/50W/60W/70W SERIES
STEEL 0.375 THICK PLATE
MIN. ULTIMATE TENSILE STRENGTH = 42 ksi
MIN. YIELD TENSILE STRENGTH = 28 ksi
- 2) TOLERANCES ARE PER DART QSI 018 UNLESS OTHERWISE NOTED
- 3) ALL DIMENSIONS ARE IN INCHES
- 4) BREAK ALL SHARP EDGES 0.010 TO 0.020

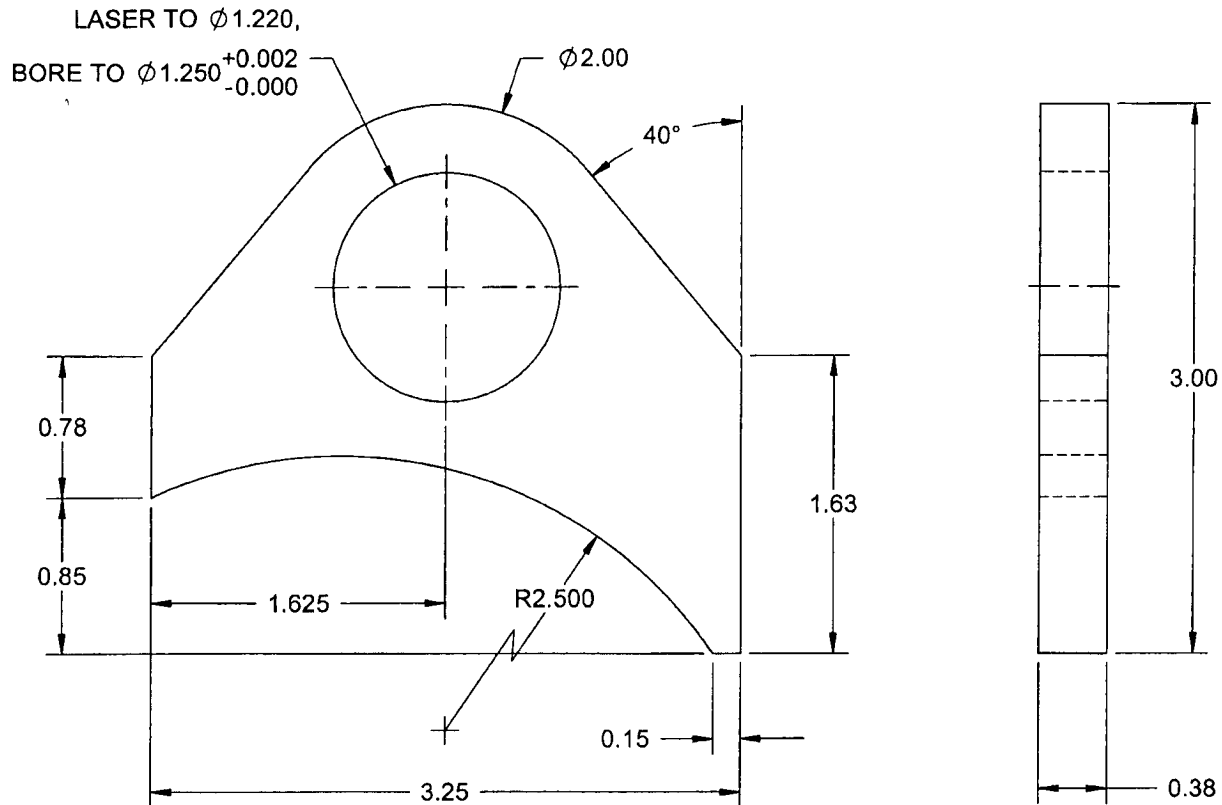
SHOP COPY
RETURN TO
ENGINEERING
UNCONTROLLED COPY
SUBJECT TO AMENDMENT
WITHOUT NOTICE
WORK ORDER
NO. **26764**

COPYRIGHT © 2004 BY DART AEROSPACE LTD.

THIS DOCUMENT IS PRIVATE AND CONFIDENTIAL AND IS SUPPLIED ON THE EXPRESS CONDITION THAT IT IS NOT TO BE USED FOR ANY PURPOSE OR COPIED OR COMMUNICATED TO ANY OTHER PERSON WITHOUT WRITTEN PERMISSION FROM DART AEROSPACE LTD.

DART

DESIGN RF	DRAWN BY RF	DART AEROSPACE LTD HAWKESBURY, ONTARIO, CANADA	
CHECKED <i>[Signature]</i>	APPROVED <i>[Signature]</i>	DRAWING NO. D3353	REV. A SHEET 6 OF 10
DATE 04.12.14	TITLE LUG WELDMENT		SCALE 1:1

RELEASED
[Stamp]**D3353-7 FRONT PLATE****NOTES:**

- 1) MATERIAL: AISI 1010-1025 OR ASTM A36/A366/A108 OR CSA G40.21, 38W/44W/50W/60W/70W SERIES STEEL 0.375 THICK PLATE
MIN. ULTIMATE TENSILE STRENGTH = 42 ksi
MIN. YIELD TENSILE STRENGTH = 28 ksi
- 2) TOLERANCES ARE PER DART QSI 018 UNLESS OTHERWISE NOTED
- 3) ALL DIMENSIONS ARE IN INCHES
- 4) BREAK ALL SHARP EDGES 0.010 TO 0.020

SHOP COPY
RETURN TO
ENGINEERING
UNCONTROLLED COPY
SUBJECT TO AMENDMENT
WITHOUT NOTICE
WORK ORDER
NO. *26764*

COPYRIGHT © 2004 BY DART AEROSPACE LTD.

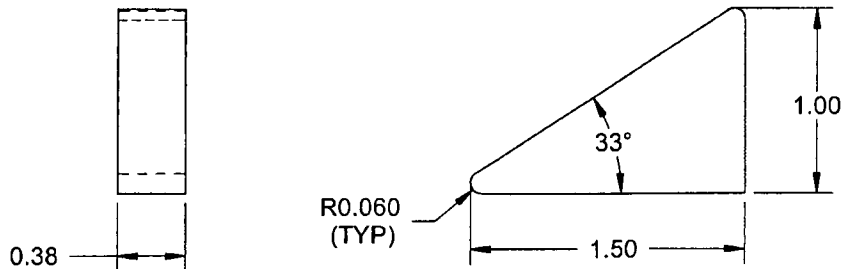
THIS DOCUMENT IS PRIVATE AND CONFIDENTIAL AND IS SUPPLIED ON THE EXPRESS CONDITION THAT IT IS NOT TO BE USED FOR ANY PURPOSE OR COPIED OR COMMUNICATED TO ANY OTHER PERSON WITHOUT WRITTEN PERMISSION FROM DART AEROSPACE LTD.

DART

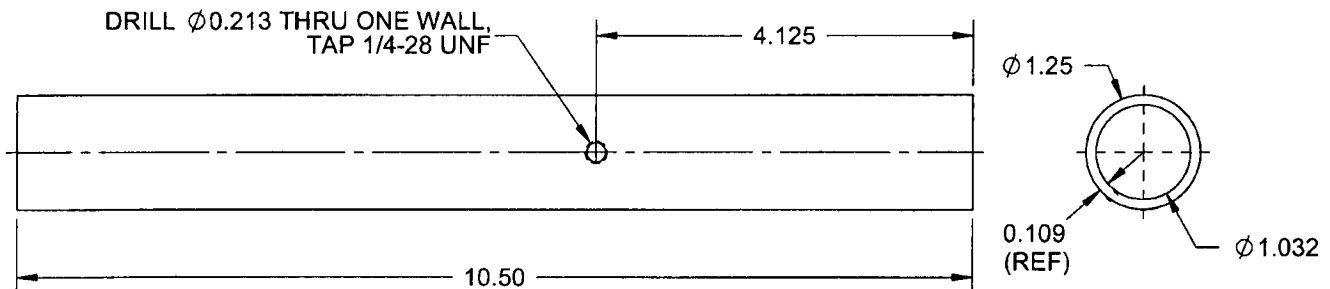
DESIGN RF	DRAWN BY RF	DART AEROSPACE LTD HAWKESBURY, ONTARIO, CANADA	
CHECKED [Signature]	APPROVED [Signature]	DRAWING NO. D3353	REV. A SHEET 7 OF 10
DATE 04.12.14	TITLE LUG WELDMENT		SCALE 1:1

RELEASED
3/33/04

[Signature]

**D3353-9 STOP PLATE**

- 1) MATERIAL: AISI 1010-1025 OR ASTM A36/A366/A569/A570 OR
CSA G40.21, 38W/44W/50W/60W/70W, 0.375 THICK
MILD STEEL BAR (REF. DART SPEC. M1010-B)

**D3353-13 TUBING****NOTES:**

- 1) MATERIAL: MIL-T-5066 OR ASTM A513-00 MT1020 SRA OR AMS 5075 OR AMS 5077,
Ø 1.250 x 0.125 WALL, COLD DRAWN STEEL TUBING
(REF. DART SPEC. M1020TR1.250W.109)

NOTES:

- 2) TOLERANCES ARE PER DART QSI 018 UNLESS OTHERWISE NOTED
3) ALL DIMENSIONS ARE IN INCHES
4) BREAK ALL SHARP EDGES 0.010 TO 0.020

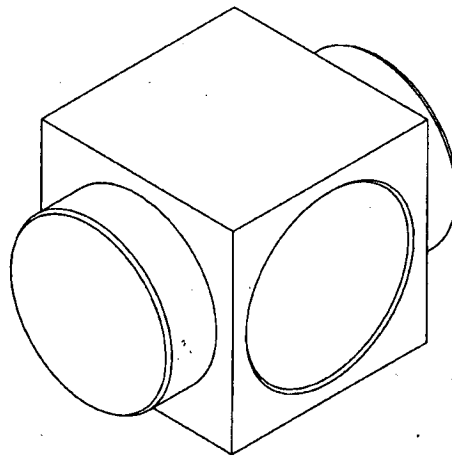
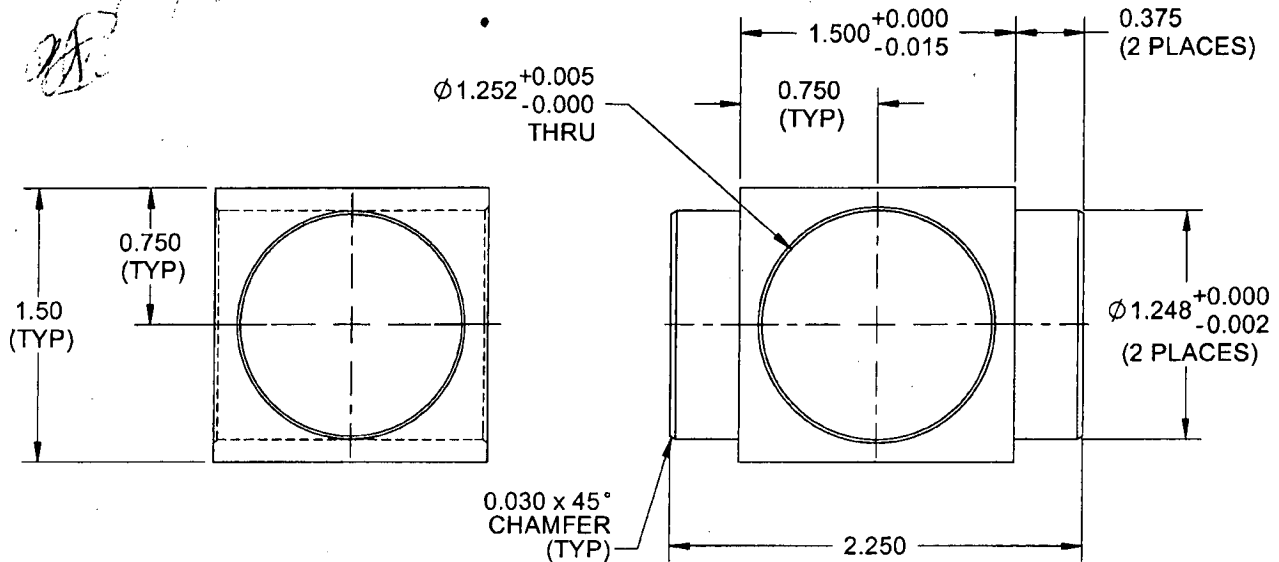
SHOP COPY
RETURN TO
ENGINEERING
UNCONTROLLED COPY
SUBJECT TO AMENDMENT
WITHOUT NOTICE
WORK ORDER
NO. 26764

COPYRIGHT © 2004 BY DART AEROSPACE LTD.

THIS DOCUMENT IS PRIVATE AND CONFIDENTIAL AND IS SUPPLIED ON THE EXPRESS CONDITION THAT IT IS NOT TO BE USED FOR ANY PURPOSE OR COPIED OR COMMUNICATED TO ANY OTHER PERSON WITHOUT WRITTEN PERMISSION FROM DART AEROSPACE LTD.

DART

DESIGN RF	DRAWN BY RF	DART AEROSPACE LTD HAWKESBURY, ONTARIO, CANADA	
CHECKED \$	APPROVED <i>[Signature]</i>	DRAWING NO. D3353	REV. A SHEET 8 OF 10
DATE 04.12.14	TITLE LUG WELDMENT		SCALE 1:1

RELEASED
04/03/07**D3353-11 UNIVERSAL JOINT****NOTES:**

- 1) MATERIAL: AISI 1010-1025 OR ASTM A36/A366/A569/A570 OR CSA G40.21, 38W/44W/50W/60W/70W, 1.50 SQUARE MILD STEEL BAR (REF. DART SPEC. M1010-B)
- 2) TOLERANCES ARE PER DART QSI 018 UNLESS OTHERWISE NOTED
- 3) ALL DIMENSIONS ARE IN INCHES
- 4) BREAK ALL SHARP EDGES 0.010 TO 0.020

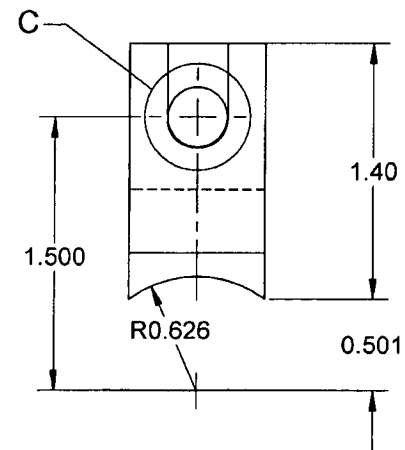
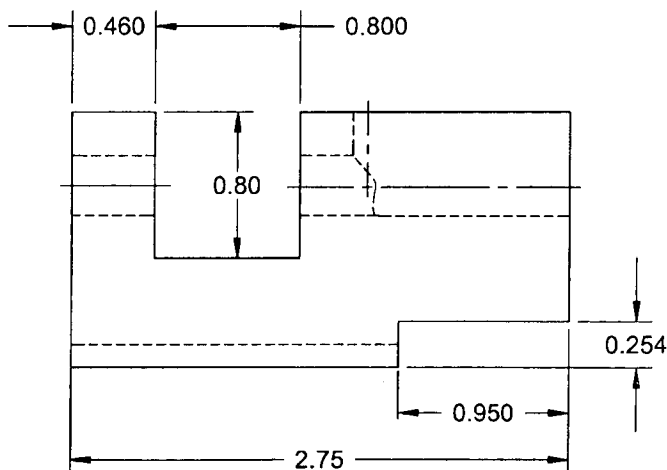
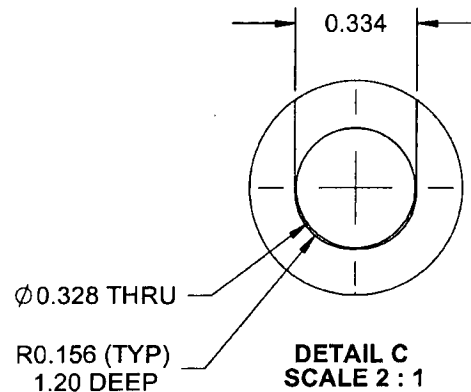
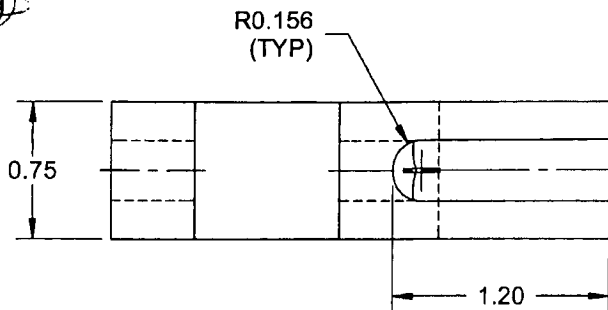
SHOP COPY
RETURN TO
ENGINEERING
UNCONTROLLED COPY
SUBJECT TO AMENDMENT
WITHOUT NOTICE
WORK ORDER
NO. 26764

COPYRIGHT © 2004 BY DART AEROSPACE LTD.

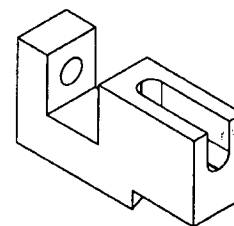
THIS DOCUMENT IS PRIVATE AND CONFIDENTIAL AND IS SUPPLIED ON THE EXPRESS CONDITION THAT IT IS NOT TO BE USED FOR ANY PURPOSE OR COPIED OR COMMUNICATED TO ANY OTHER PERSON WITHOUT WRITTEN PERMISSION FROM DART AEROSPACE LTD.

DART

DESIGN RF	DRAWN BY RF	DART AEROSPACE LTD HAWKESBURY, ONTARIO, CANADA	
CHECKED <i>[Signature]</i>	APPROVED <i>[Signature]</i>	DRAWING NO. D3353	REV. A SHEET 9 OF 10
DATE 04.12.14	TITLE LUG WELDMENT		SCALE 1:1

RELEASED
036/02/09**D3353-15 LOCK BRACKET****NOTES:**

- 1) MATERIAL: AISI 1010-1025 OR ASTM A36/A366/A569/A570 OR CSA G40.21, 38W/44W/50W/60W/70W, 0.75 THICK MILD STEEL BAR (REF. DART SPEC. M1010-B)
- 2) TOLERANCES ARE PER DART QSI 018 UNLESS OTHERWISE NOTED
- 3) ALL DIMENSIONS ARE IN INCHES
- 4) BREAK ALL SHARP EDGES 0.010 TO 0.020

**ISOMETRIC VIEW**
SCALE 1 : 2

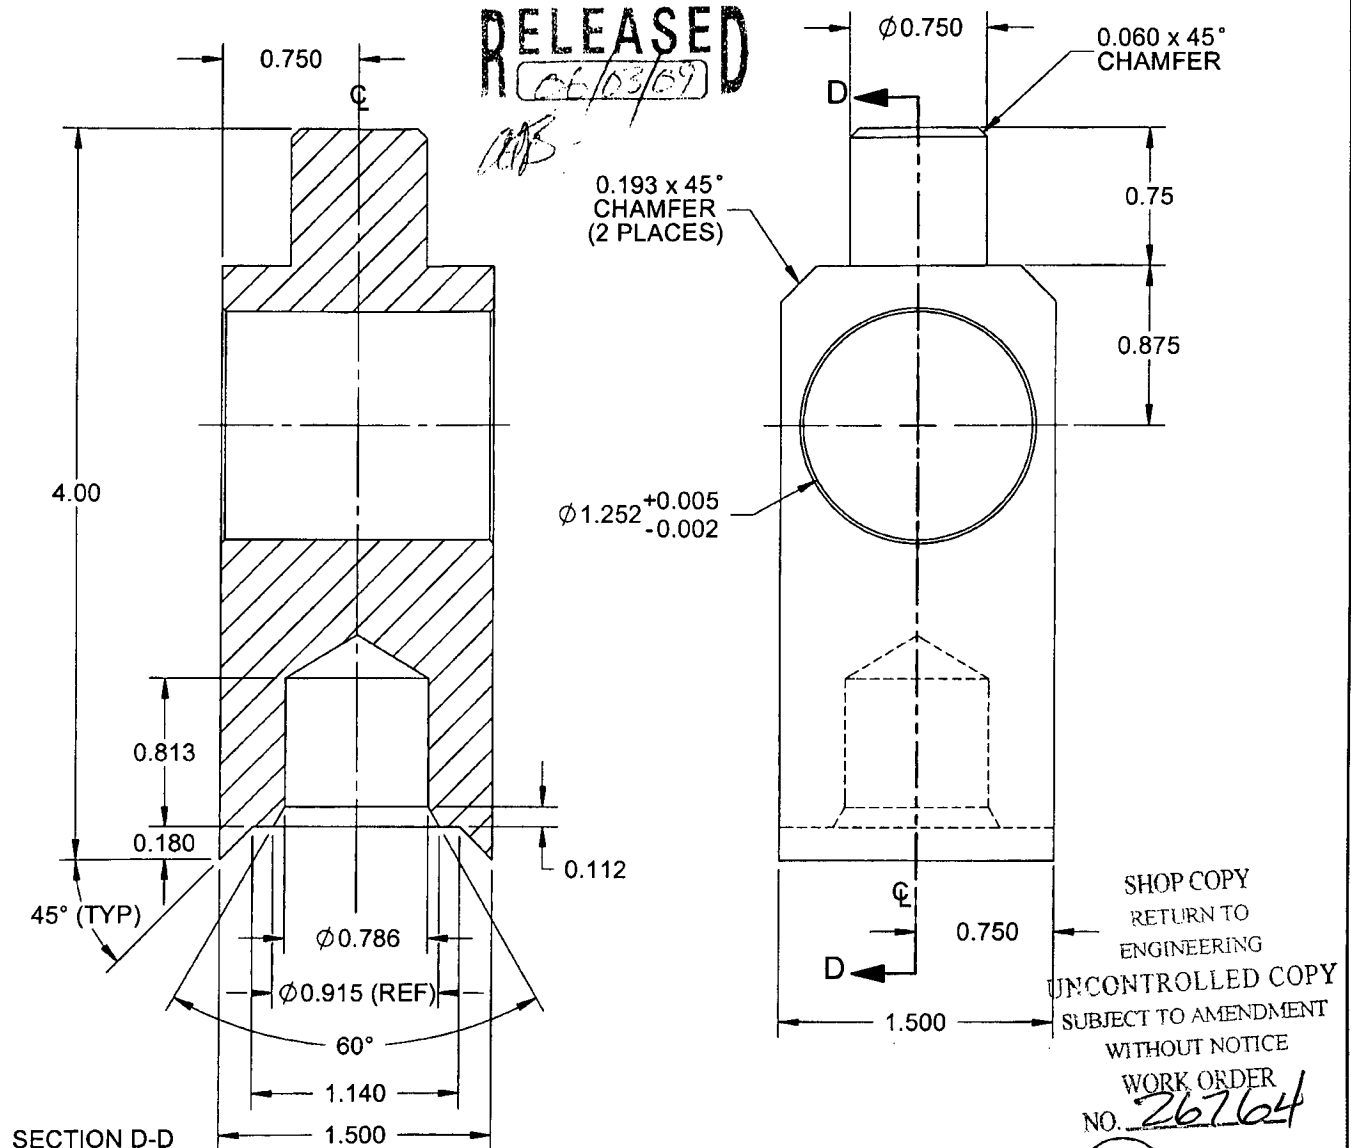
SHOP COPY
RETURN TO
ENGINEERING
CONTROLLED COPY
SUBJECT TO AMENDMENT
WITHOUT NOTICE
WORK ORDER
NO. *26764*

COPYRIGHT © 2004 BY DART AEROSPACE LTD.

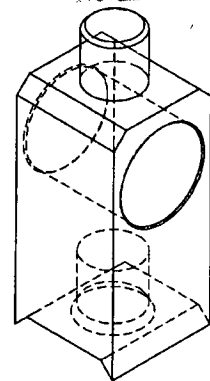
THIS DOCUMENT IS PRIVATE AND CONFIDENTIAL AND IS SUPPLIED ON THE EXPRESS CONDITION THAT IT IS NOT TO BE USED FOR ANY PURPOSE OR COPIED OR COMMUNICATED TO ANY OTHER PERSON WITHOUT WRITTEN PERMISSION FROM DART AEROSPACE LTD.

DART

DESIGN RF	DRAWN BY RE	DART AEROSPACE LTD HAWKESBURY, ONTARIO, CANADA	
CHECKED <i>[Signature]</i>	APPROVED <i>[Signature]</i>	DRAWING NO. D3353	REV. A SHEET 10 OF 10
DATE 04.12.14	TITLE LUG WELDMENT		SCALE 1:1

**D3353-17 SUPPORT****NOTES:**

- 1) MATERIAL: AISI 1010-1025 OR ASTM A36/A366/A569/A570 OR CSA G40.21, 38W/44W/50W/60W/70W, 1.50 SQUARE MILD STEEL BAR (REF. DART SPEC. M1010-B1.500x01.500)
- 2) TOLERANCES ARE PER DART QSI 018 UNLESS OTHERWISE NOTED
- 3) ALL DIMENSIONS ARE IN INCHES
- 4) BREAK ALL SHARP EDGES 0.010 TO 0.020

**COPYRIGHT © 2004 BY DART AEROSPACE LTD.**

THIS DOCUMENT IS PRIVATE AND CONFIDENTIAL AND IS SUPPLIED ON THE EXPRESS CONDITION THAT IT IS NOT TO BE USED FOR ANY PURPOSE OR COPIED OR COMMUNICATED TO ANY OTHER PERSON WITHOUT WRITTEN PERMISSION FROM DART AEROSPACE LTD.

